



Lotissement : SCHOCKVILLE

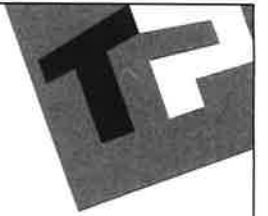

Lotissement : SCHOCKVILLE


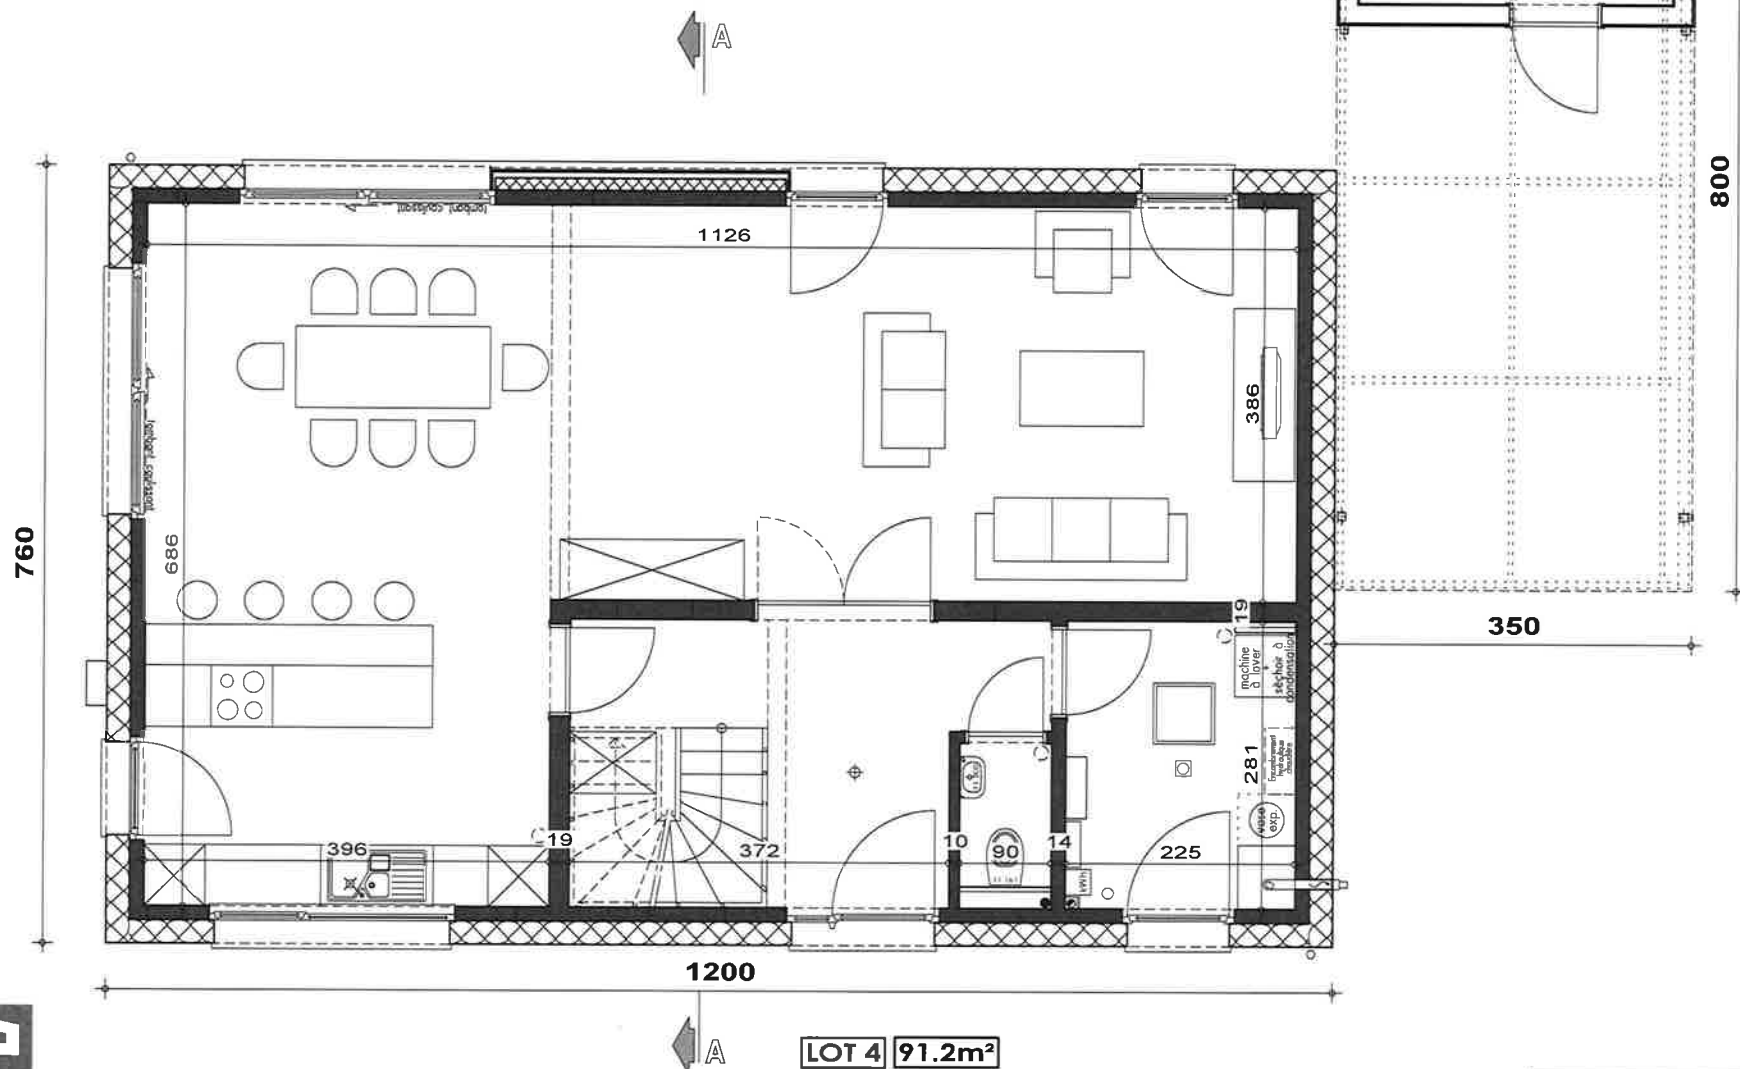


LOT 4 91.2m²

PLAN REZ-DE-CHAUSSEE





38512-SCHOCKVILLE-lots 04/AIL/POAL		
Date :	11/06/2019	Echelle : 1/50

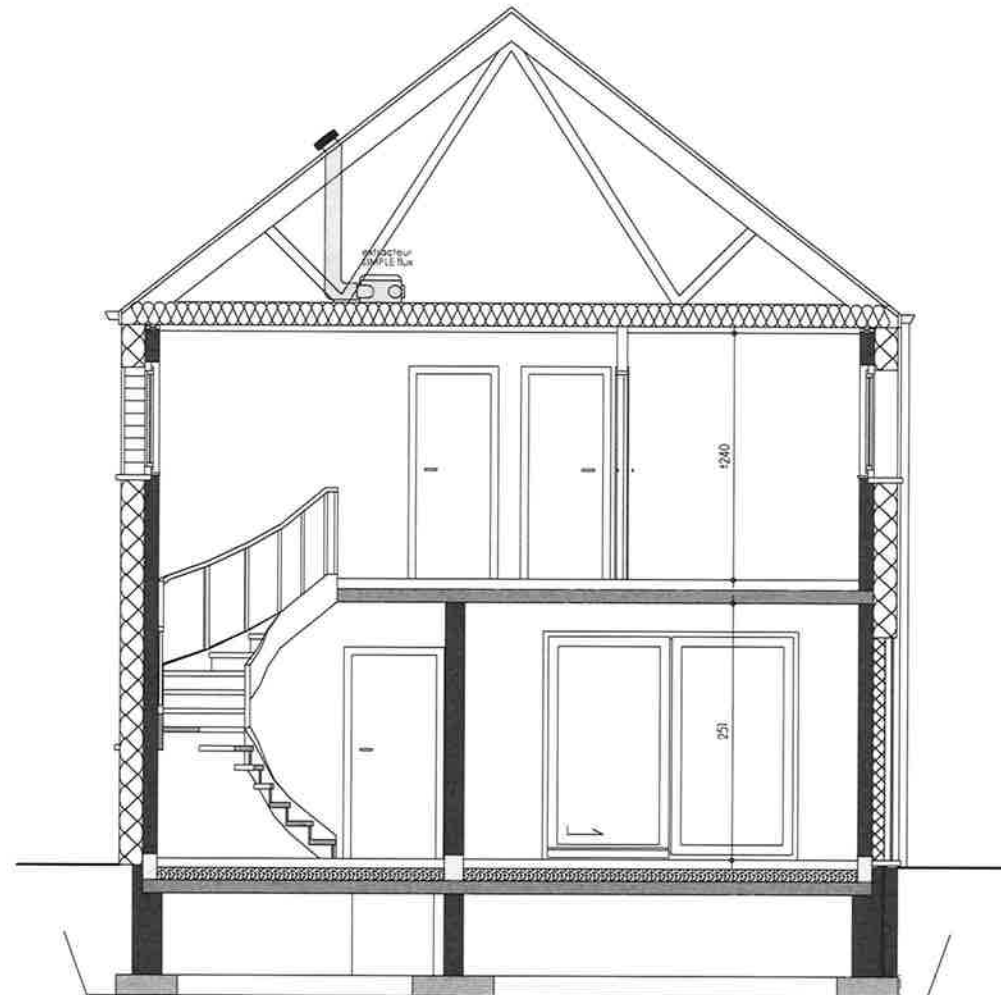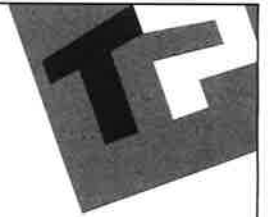


LOT 4

COUPE AA

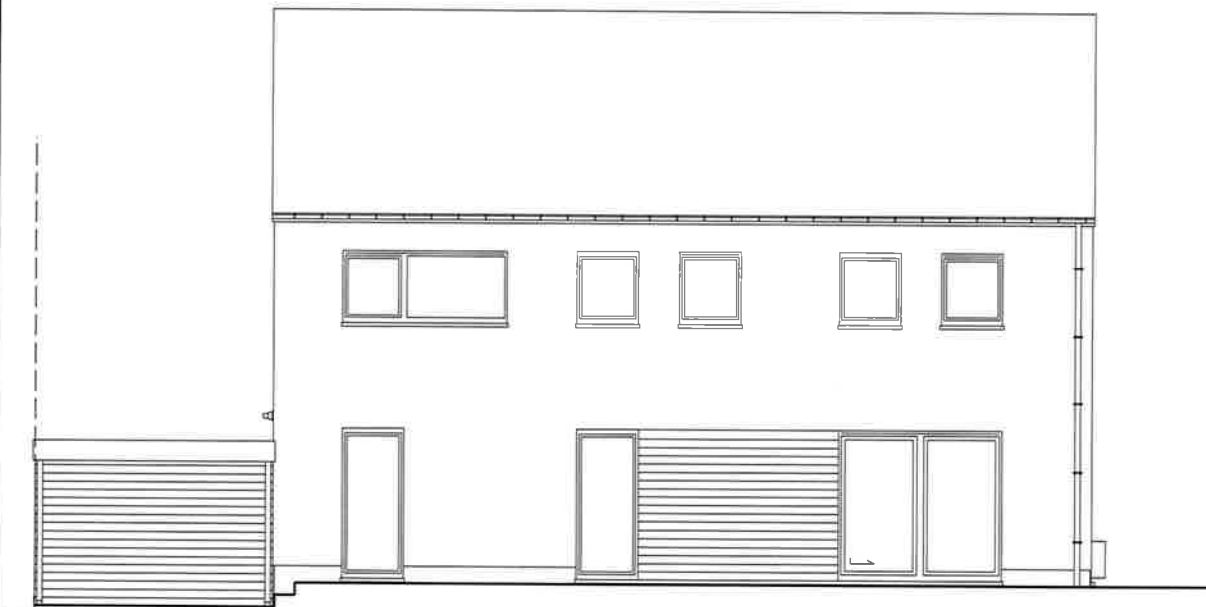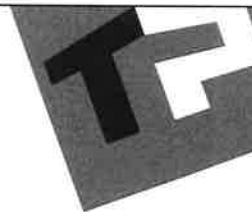

LOT 4

FACADE ARRIERE

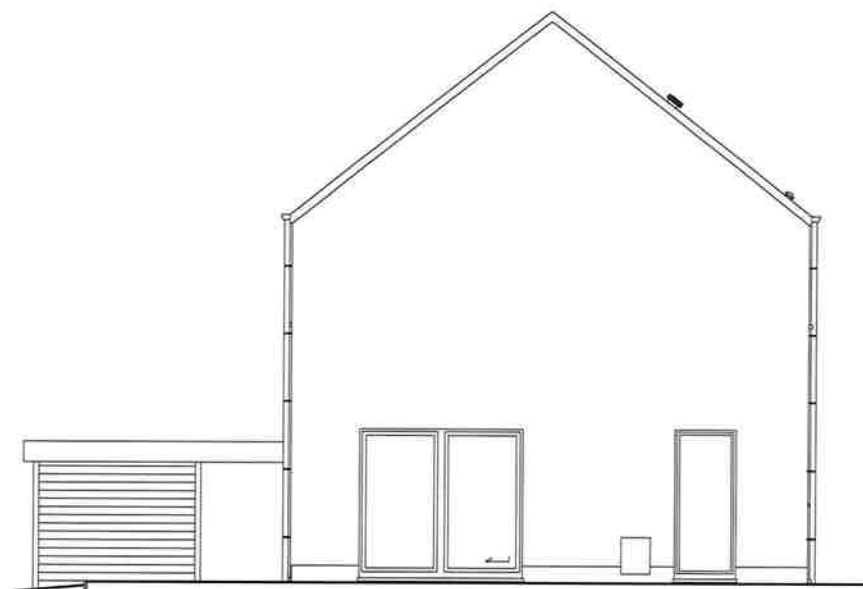

LOT 4

PIGNON GAUCHE